



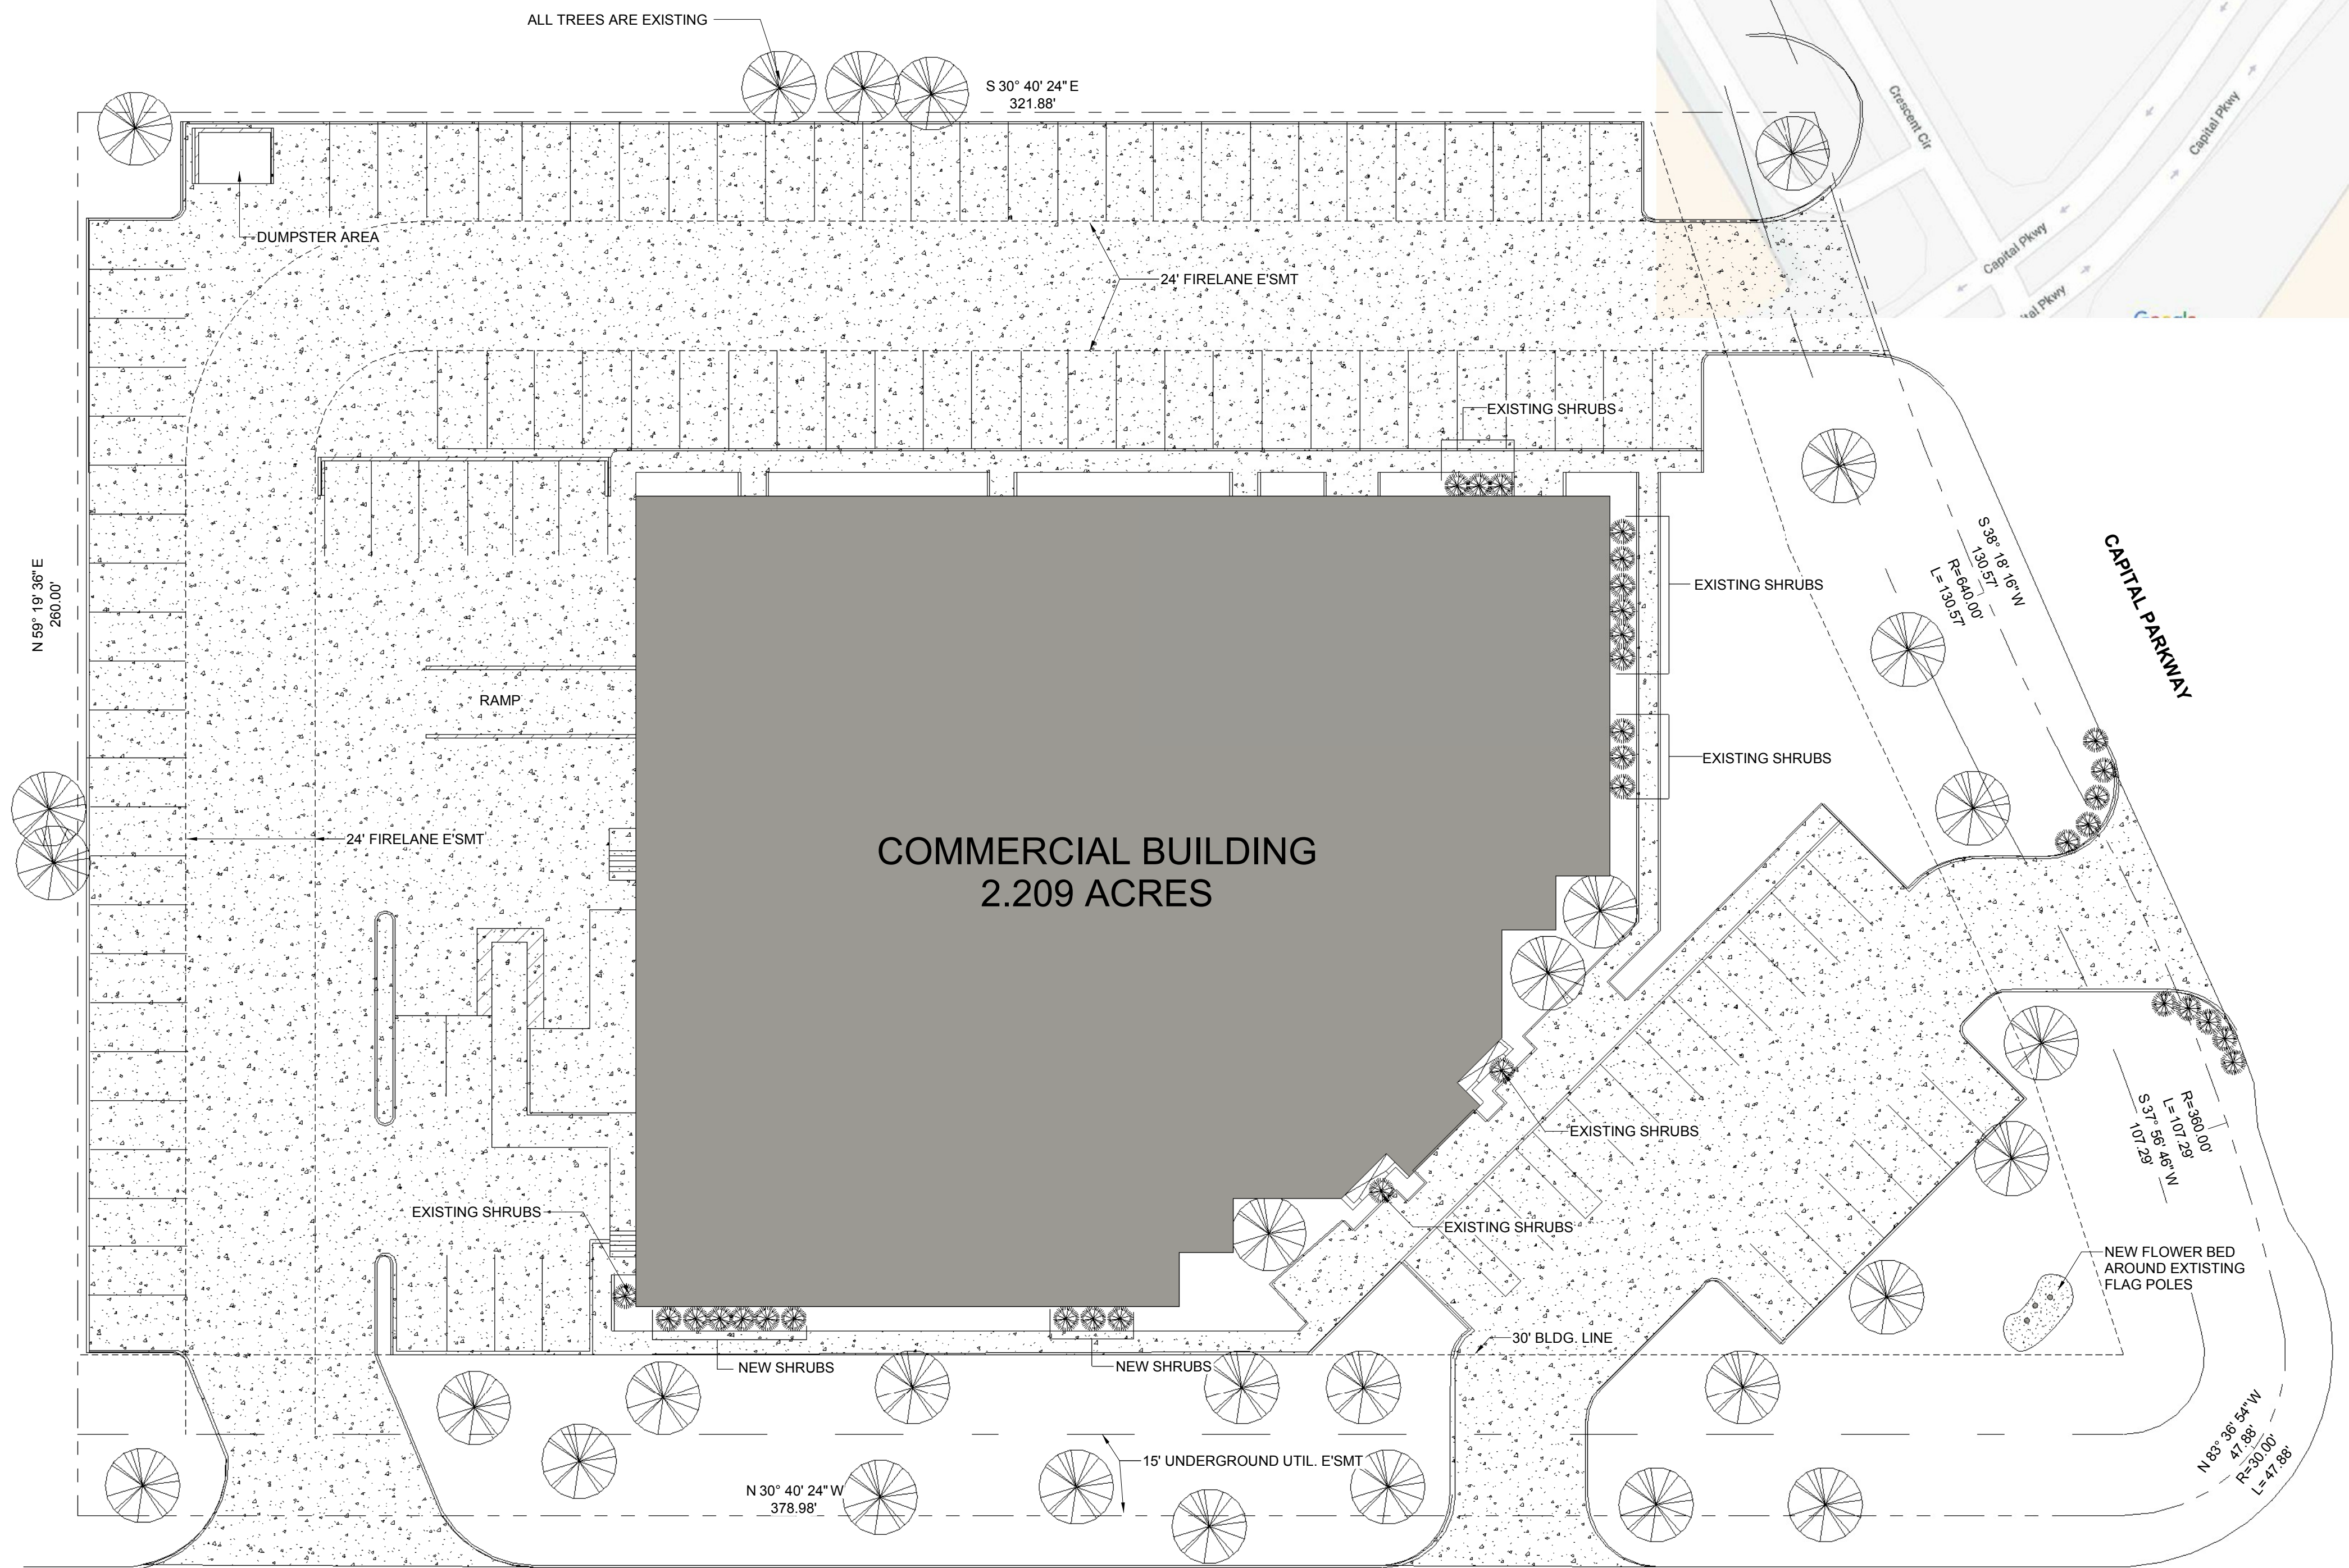

SPECIAL USE PERMIT = INDOOR WHOLESALE CAR DEALER
ZONING = (FWY) FREEWAY DISTRICT

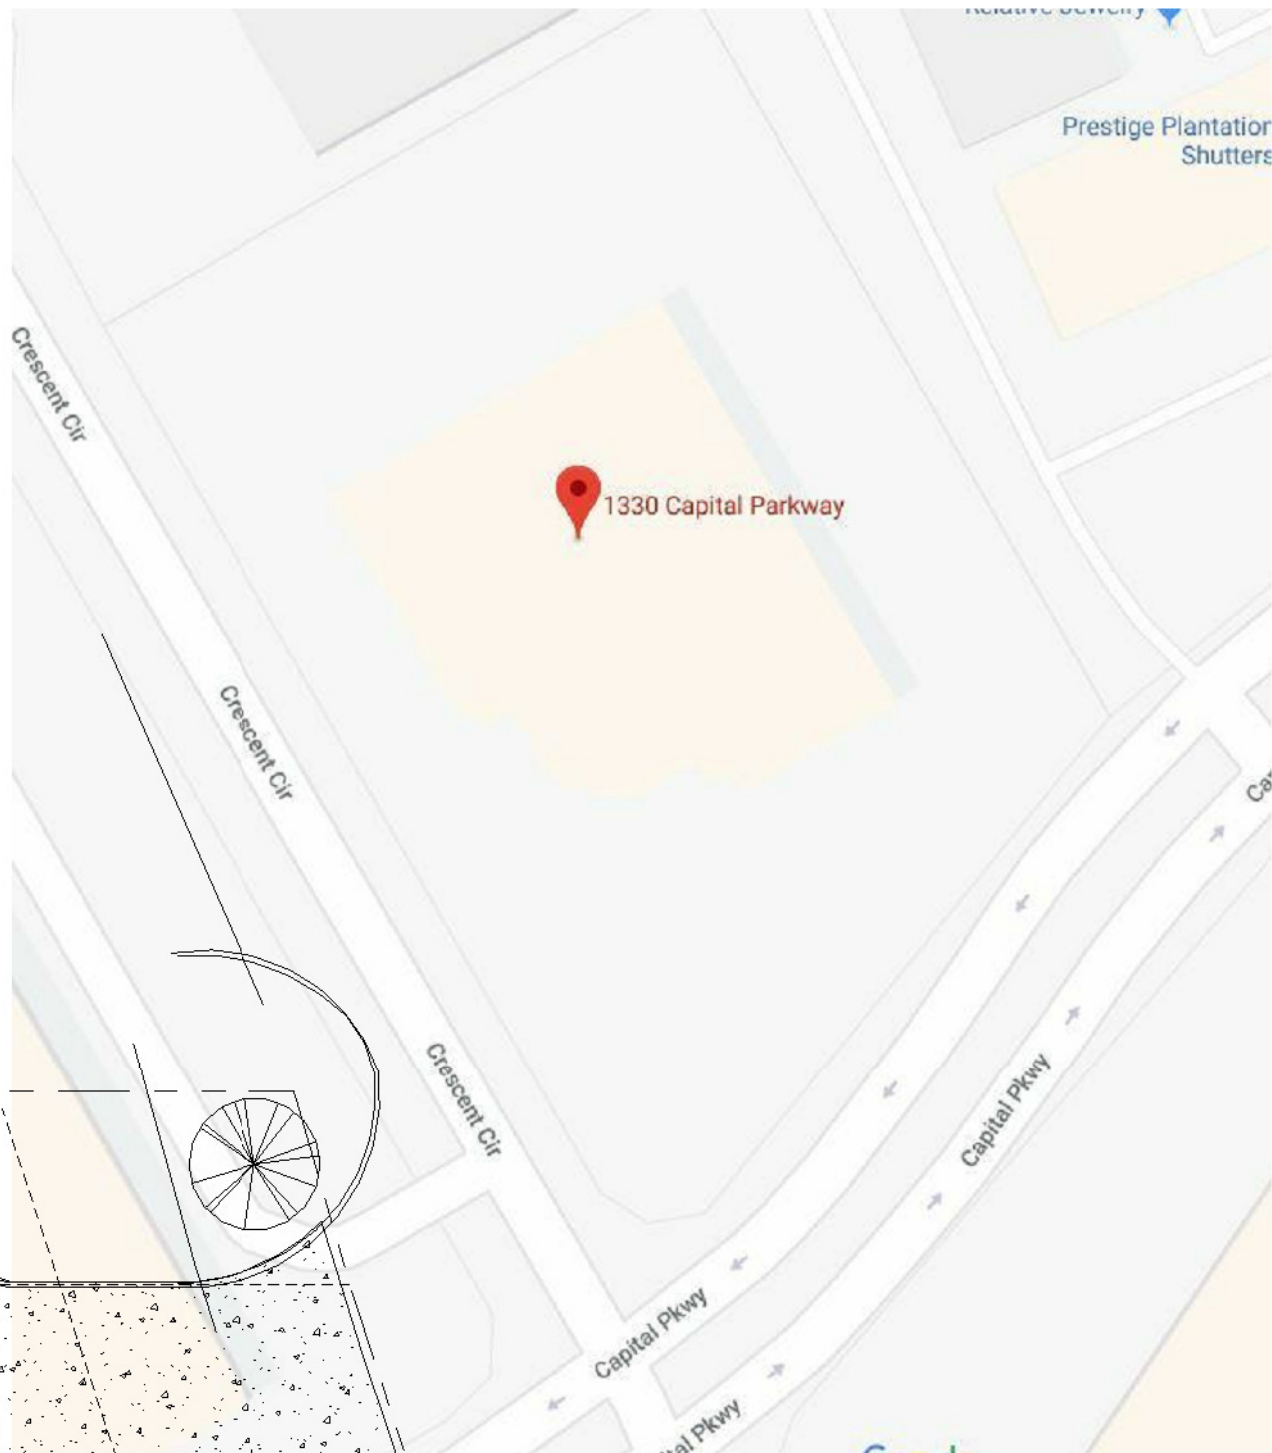

1 PLOT PLAN

CRESCENT CIRCLE

PARKING SPACES REQUIRED	
OFFICE:	11,648/400 = 29
WAREHOUSE:	19,629/4000 = 5
PARKING SPACES PROVIDED	
TOTAL SPACES:	107

OWNER INFORMATION:
SAMMY JIBRIN/MAJESTIC CAST, INC
1625 FERRIS RD GARRLAND TX. 75044
214.215.1186

TOTAL BUILDING SQFT	
Name	Area
TOTAL BUILDING SLAB SQFT	24058 SF

EXISTING LANDSCAPING



BUILDING FOR:

AUTOLOGY GROUP

SUBDIVISION:

ADDRESS: 1330 Capital Parkway

LOT:

Drawn By: FRANTOM DESIGNS

Checked By: RF

Issue Date: 2018-11-19

DUE TO VARIATIONS IN CITY REQUIREMENTS, CONSTRUCTION TECHNIQUES, AND DIVERSITY IN MATERIALS, ALL DIMENSIONS AND ELEVATIONS ARE APPROXIMATE AND MAY VARY PER PLAN.

[illegible]

Plan Name

AUTOLOGY GROUP

Plan Number

XX-XXXX

Sheet Name

PLOT PLAN

Sheet Number

AO.01

**CITY CASE
No. 12-18SUPS**



PRELIMINARY DRAWINGS NOT FOR CONSTRUCTION

Frantom Designs, Inc.
www.FrantomDesigns.com
1350 E. Arapaho Rd. #114
Richardson, TX 75081
469-274-2260

F²
FRANTOM
DESIGNS

BUILDING FOR:

AUTOLOGY GROUP

SUBDIVISION:
1330 Capital Parkway
ADDRESS: Carrollton, TX
LOT:

BLOCK:

Drawn By: FD
Checked By: RF
Issue Date: 2018-11-19

DUE TO VARIATIONS IN CITY
REQUIREMENTS, CONSTRUCTION
TECHNIQUES, AND DIVERSITY IN
MATERIALS, ALL DIMENSIONS AND
ELEVATIONS ARE APPROXIMATE AND MAY
VARY PER PLAN.

Revision Log


#	Date	Description
1	2018-11-20	CITY REVISION

Plan Name
AUTOLOGY GROUP

Plan Number
XX-XXXX

Sheet Name
LANDSCAPING

Sheet Number
A0.02

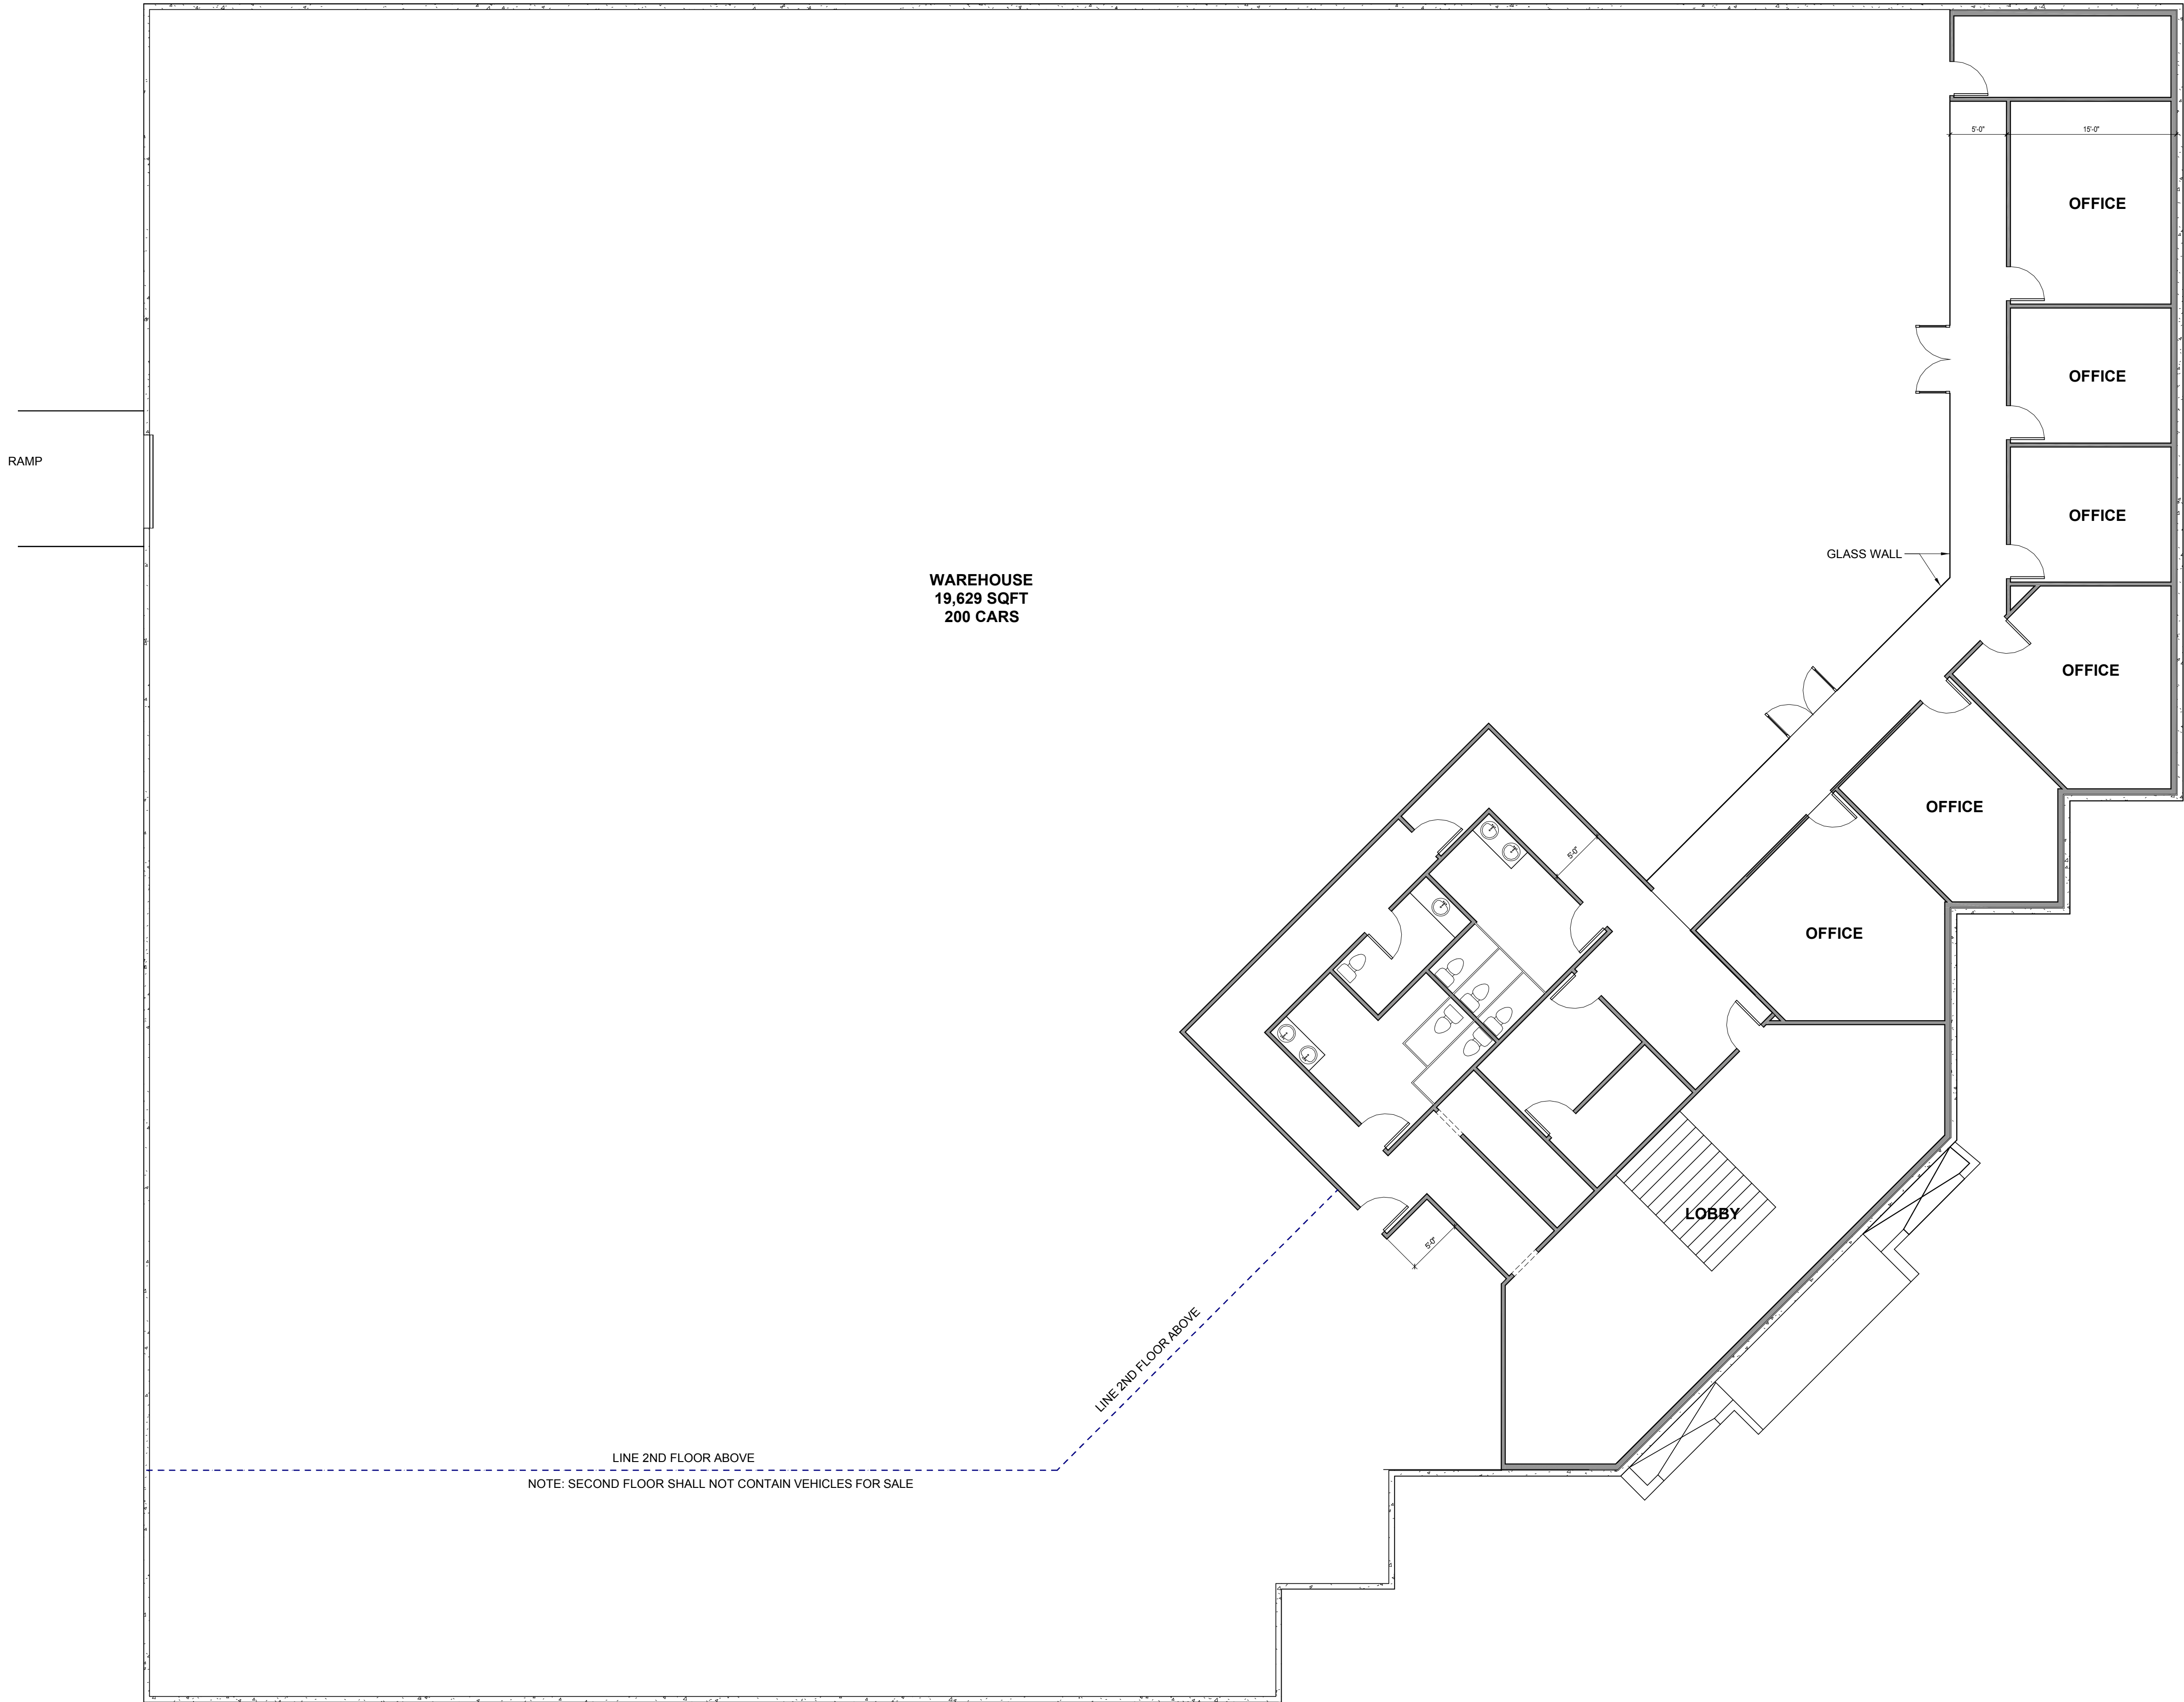

1 1ST FLOOR PLAN - BASE
SCALE: 1/8" = 1'-0"

1ST FLOOR SQFT		
Name	Area	
1ST FLOOR OFFICES SQFT	4428 SF	
2ND FLOOR OFFICES SQFT	7220 SF	
Total AC	11648 SF	
WAREHOUSE	19629 SF	
Total	19629 SF	
Grand total	31276 SF	

PRELIMINARY DRAWINGS NOT FOR CONSTRUCTION

Frantom Designs, Inc.

www.FrantomDesigns.com

1350 E. Arapaho Rd. #114

Richardson, TX 75081

469-274-2260

F²

FRANTOM
DESIGNS

BUILDING FOR:

SUBDIVISION:

1330 Capital Parkway

ADDRESS:

Carrollton, TX

LOT:

BLOCK:

Drawn By: Author

Checked By: Checker

Issue Date: 2018-11-19

DUE TO VARIATIONS IN CITY REQUIREMENTS, CONSTRUCTION TECHNIQUES, AND DIVERSITY IN MATERIALS, ALL DIMENSIONS AND ELEVATIONS ARE APPROXIMATE AND MAY VARY PER PLAN.

Revision Log

#	Date	Description
1	2018-11-20	CITY REVISION

Plan Name

AUTOLOGY GROUP

Plan Number

XX-XXXX

Sheet Name

FIRST FLOOR PLAN-BASE

Sheet Number

A1.01