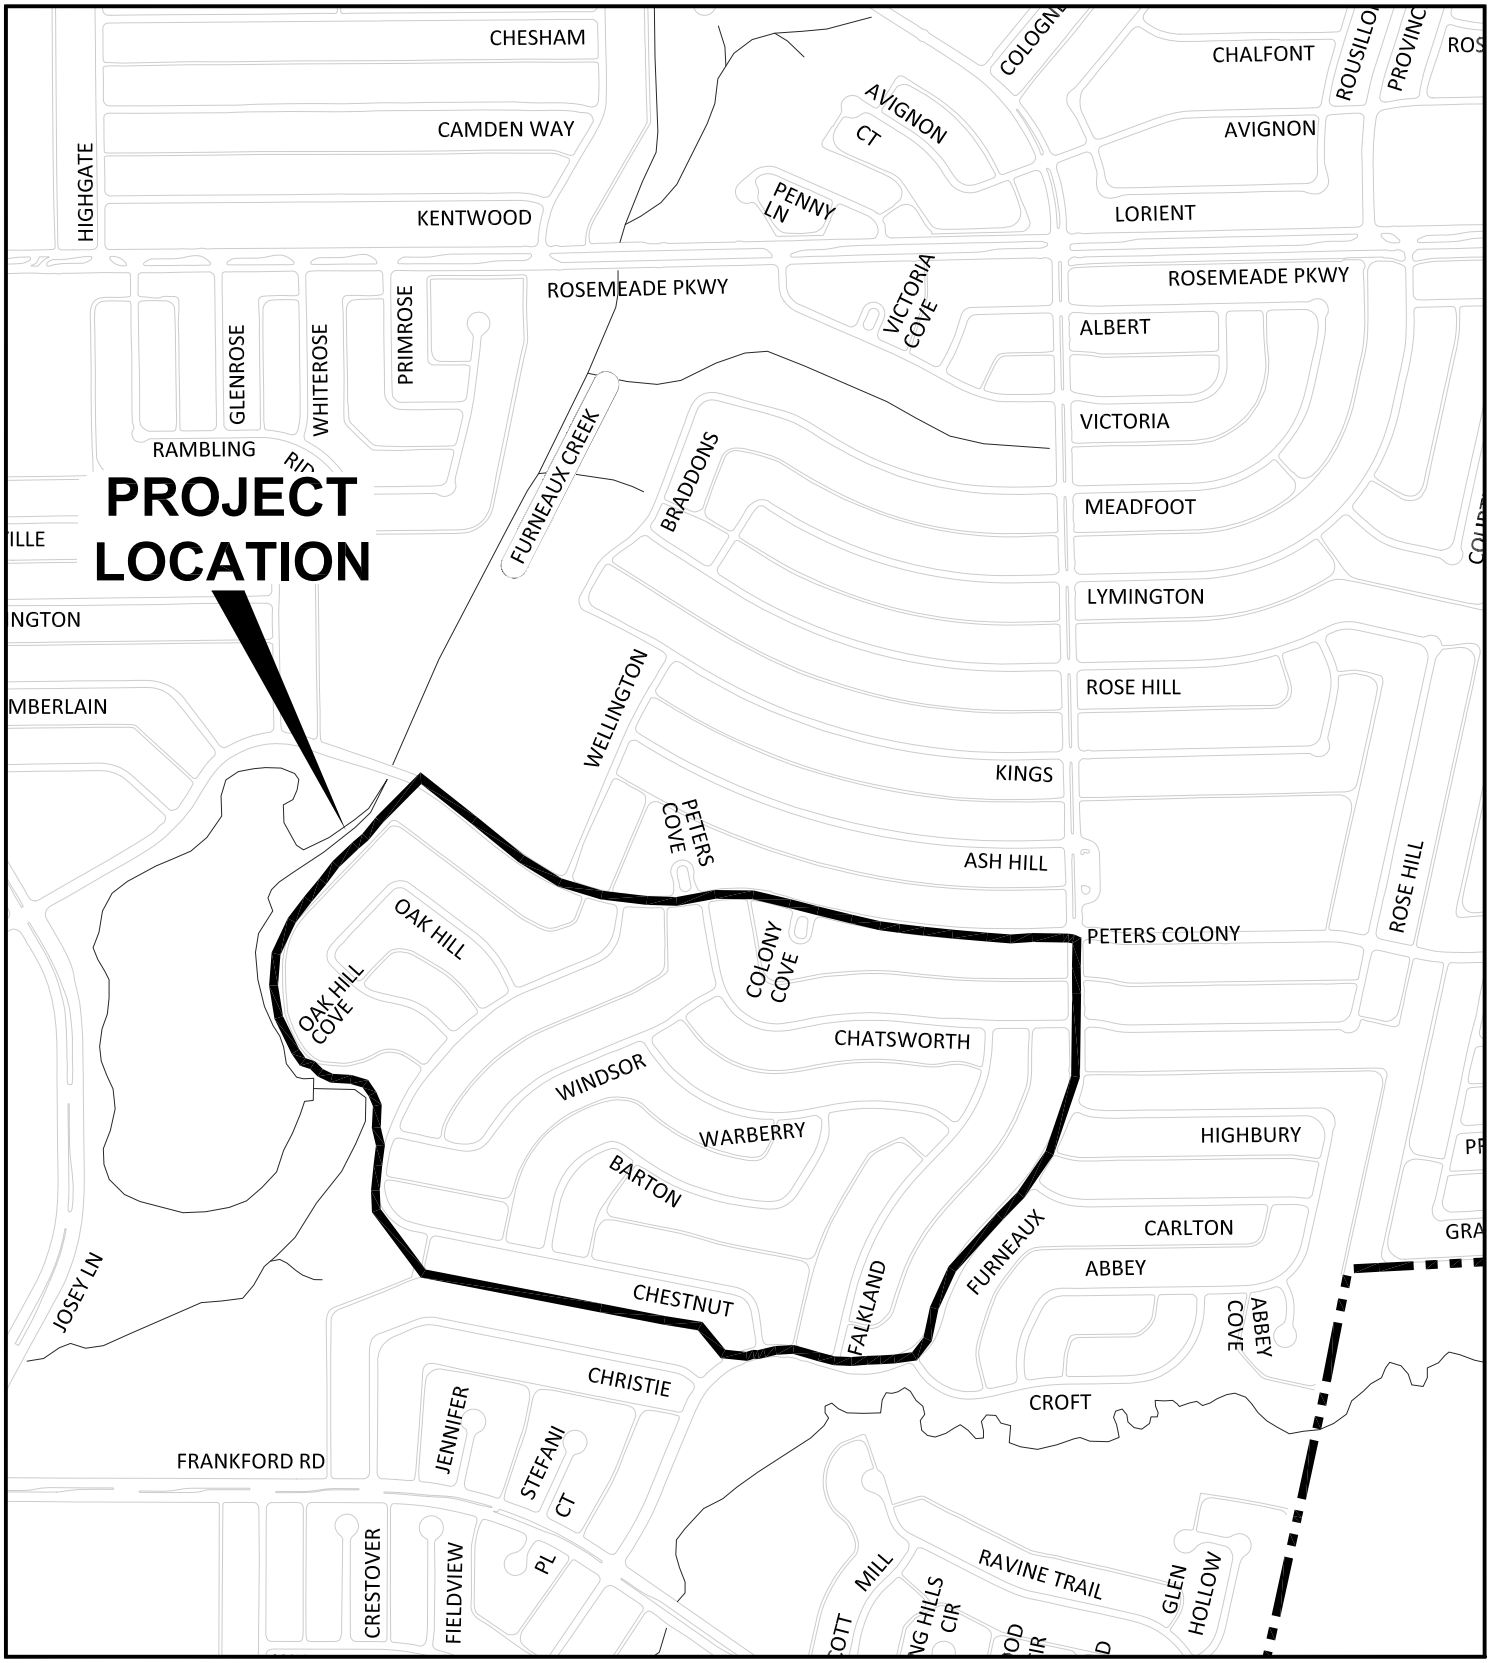

WOODLAKE 3, SEC. 2 STREET RECONSTRUCTION

CARROLLTON TEXAS

Where Connections Happen

ENGINEERING DEPARTMENT

NORTH

SCALE: N.T.S.

DATE: 04/17

1945 E. JACKSON ROAD CARROLLTON, TEXAS 75006 WWW.CITYOFCARROLLTON.COM (972)466-3200

4/3/17 J:\WORKSPACE\COUNCIL DRAWINGS\2017\WOOD LAKE 3, SEC.2 STREET RECONSTRUCTION.DWG