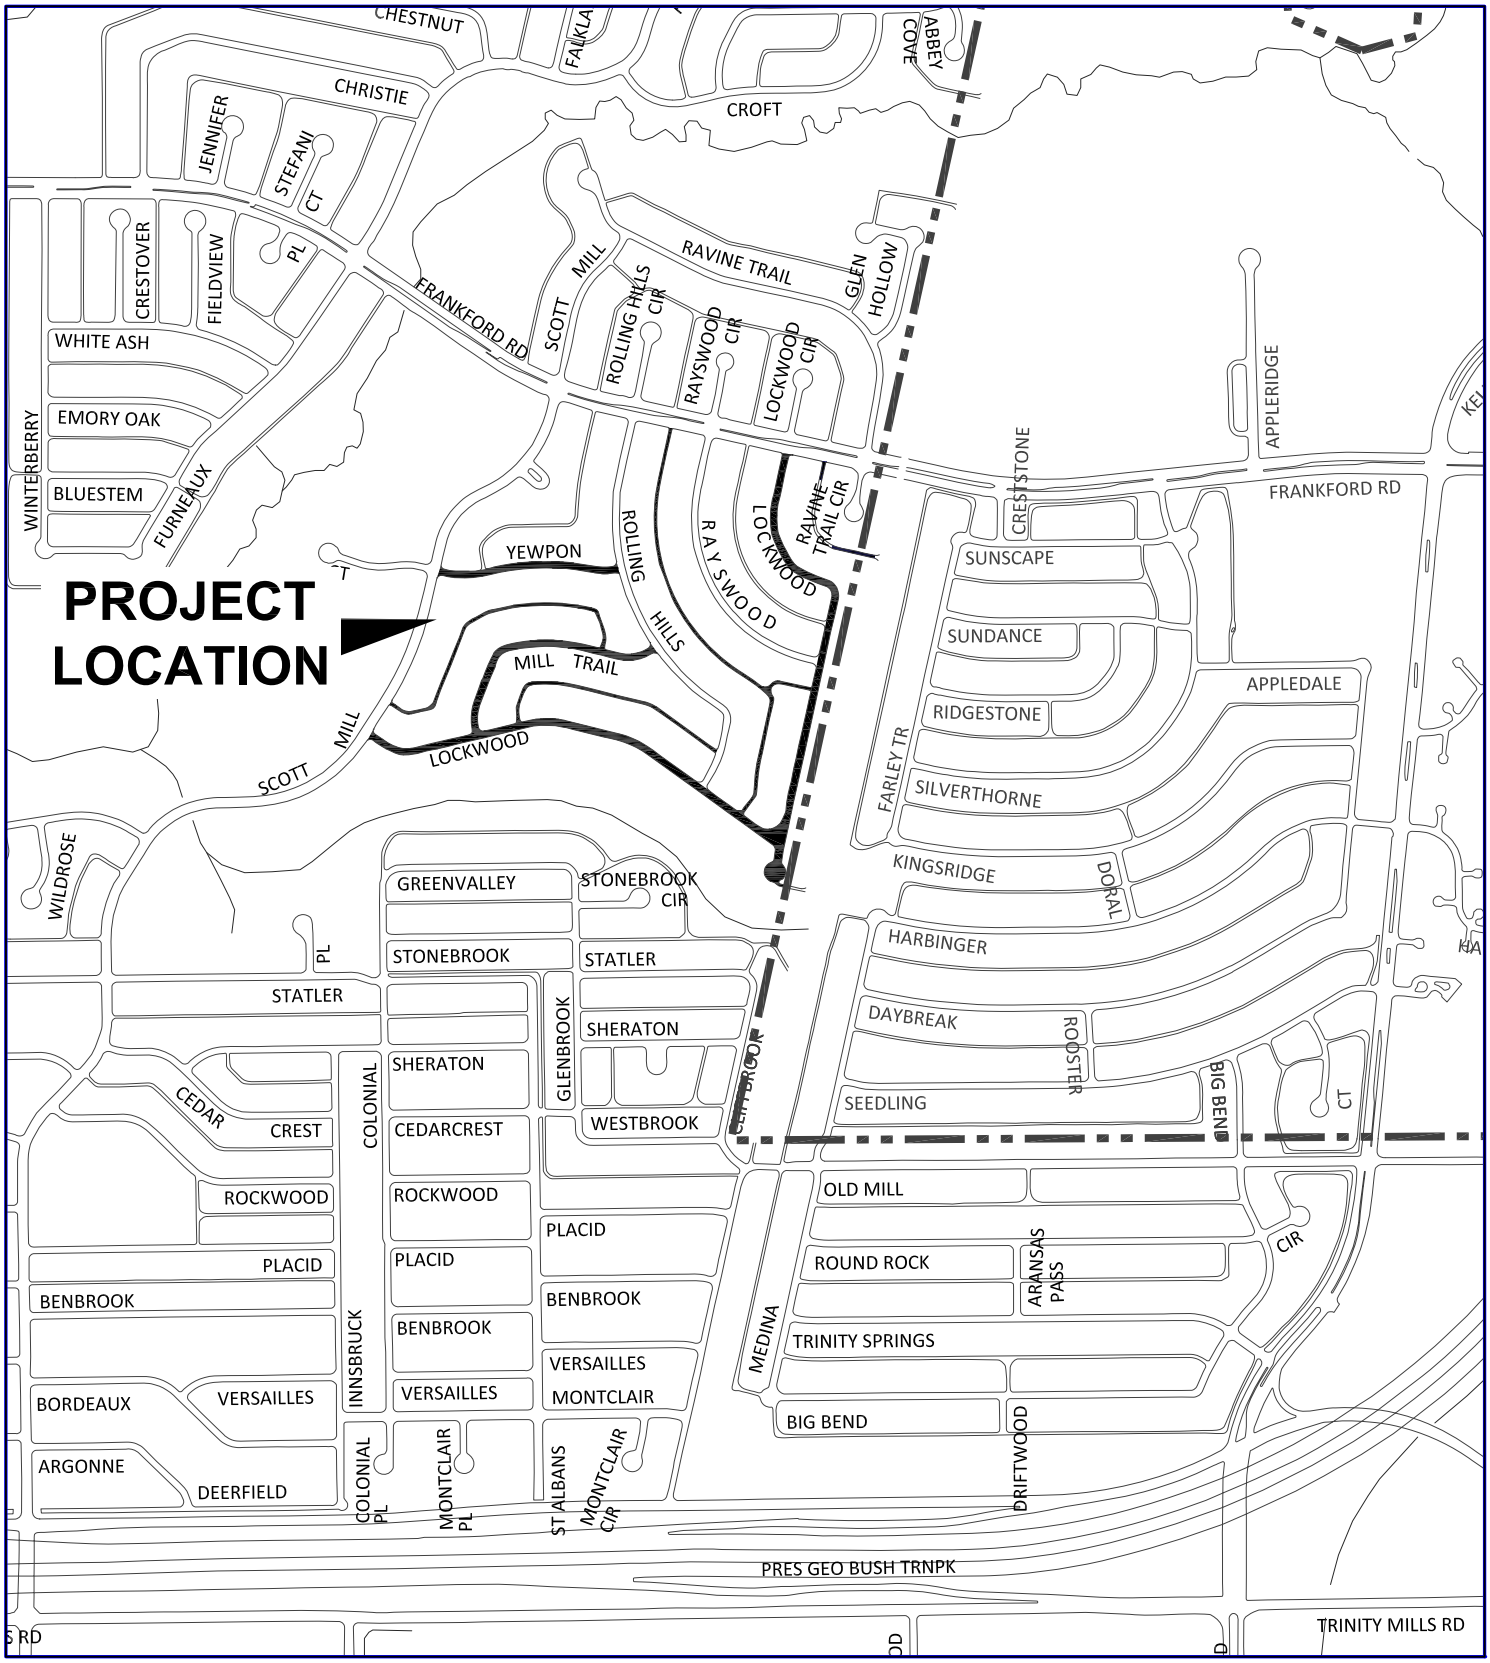

CARROLLTON
TEXAS
Where Connections Happen

WOODLAKE SECTION 2 STREET REPLACEMENTS

ENGINEERING DEPARTMENT

NORTH

SCALE: N.T.S.

DATE: 11/16

1945 E. JACKSON ROAD CARROLLTON, TEXAS 75006 WWW.CITYOFCARROLLTON.COM (972)466-3200

10/27/16:I:\WORKSPACE\COUNCIL DRAWINGS\2016\WOODLAKE SECTION 2.DWG