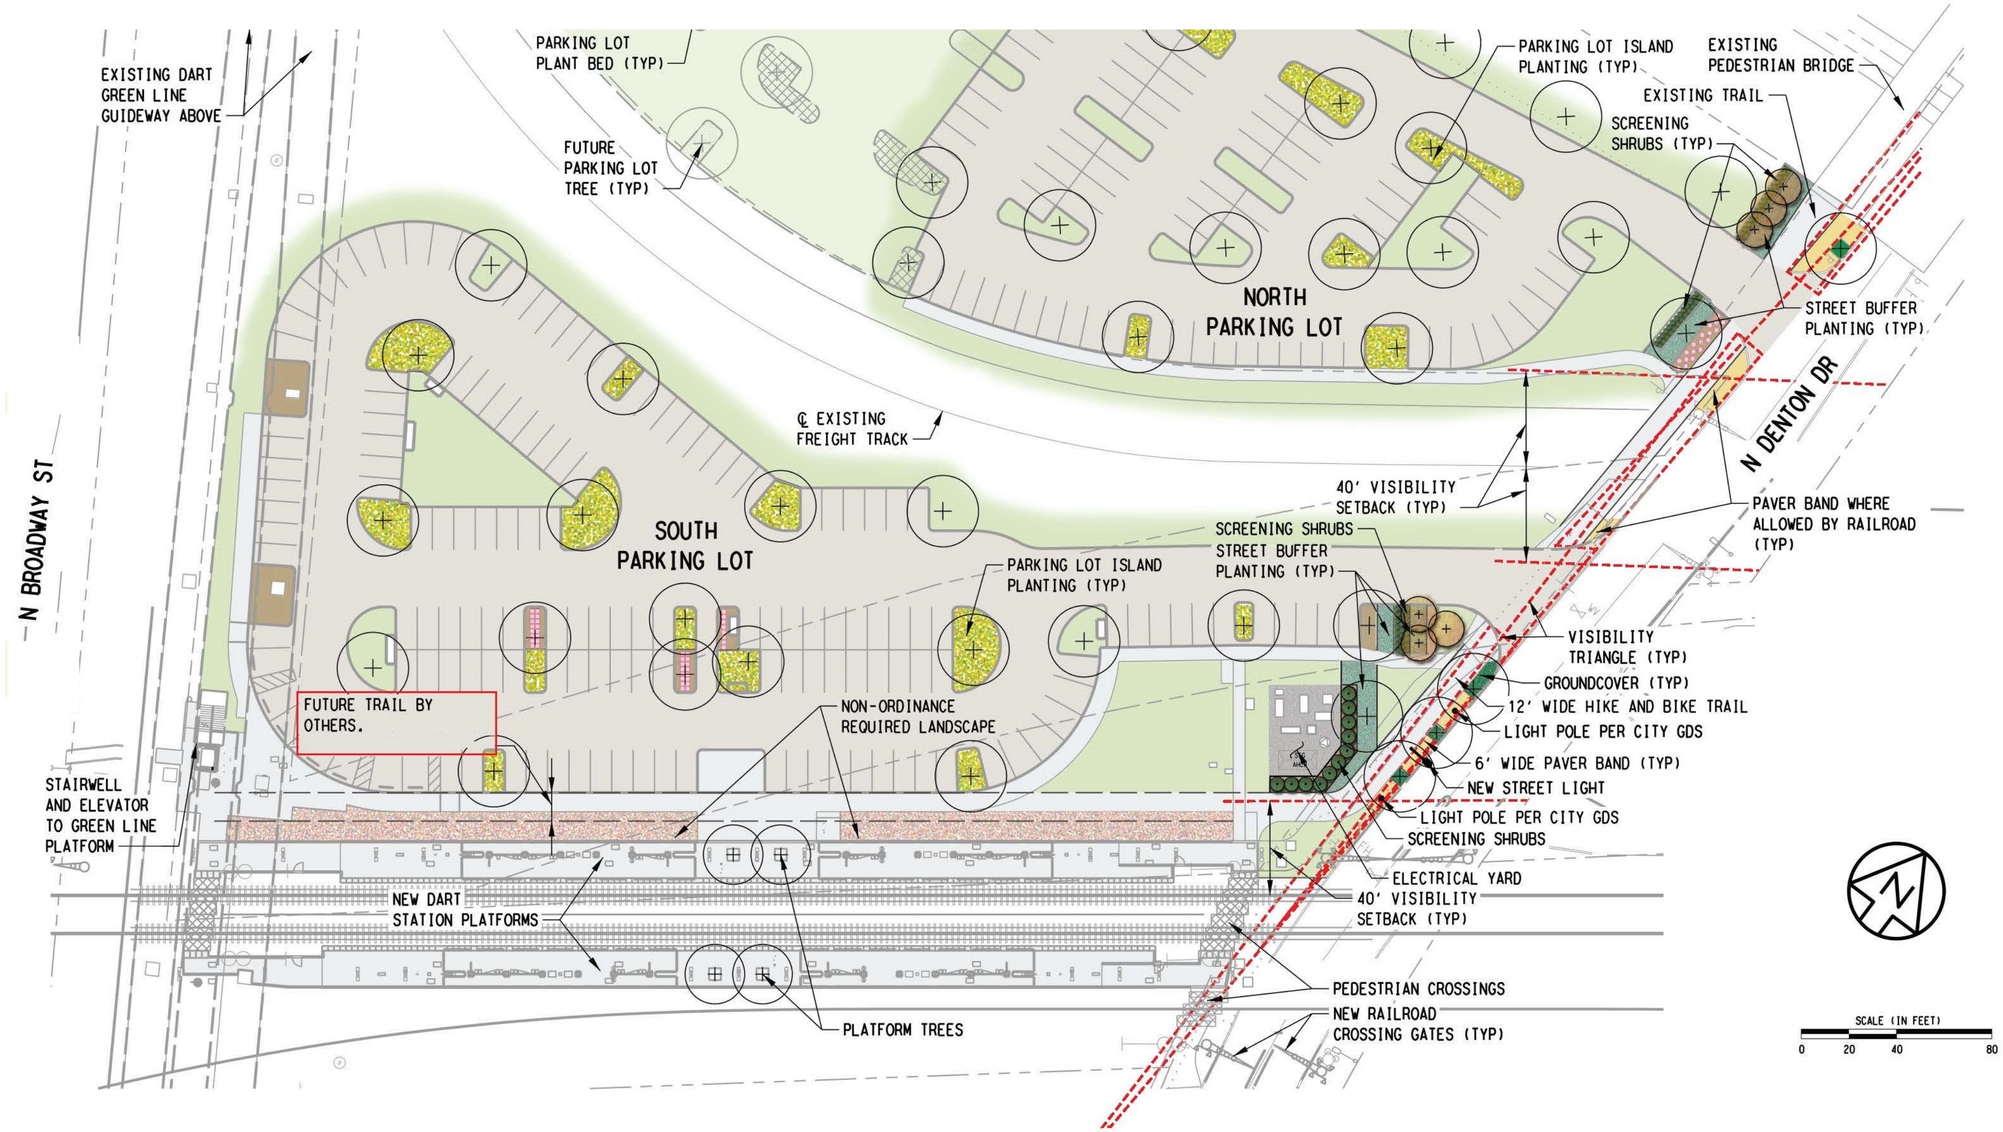
EXISTING DART GREEN LINE GUIDEWAY ABOVE
PARKING LOT PLANT BED (TYP)
FUTURE PARKING LOT TREE (TYP)
PARKING LOT ISLAND PLANTING (TYP)
EXISTING PEDESTRIAN BRIDGE
EXISTING TRAIL
SCREENING SHRUBS (TYP)
NORTH PARKING LOT
STREET BUFFER PLANTING (TYP)
N DENTON DR
℄ EXISTING FREIGHT TRACK
40' VISIBILITY SETBACK (TYP)
PAVER BAND WHERE ALLOWED BY RAILROAD (TYP)
N BROADWAY ST
SOUTH PARKING LOT
SCREENING SHRUBS
STREET BUFFER PLANTING (TYP)
PARKING LOT ISLAND PLANTING (TYP)
VISIBILITY TRIANGLE (TYP)
GROUNDCOVER (TYP)
12' WIDE HIKE AND BIKE TRAIL
LIGHT POLE PER CITY GDS
6' WIDE PAVER BAND (TYP)
NEW STREET LIGHT
LIGHT POLE PER CITY GDS
SCREENING SHRUBS
FUTURE TRAIL BY OTHERS.
NON-ORDINANCE REQUIRED LANDSCAPE
STAIRWELL AND ELEVATOR TO GREEN LINE PLATFORM
ELECTRICAL YARD
40' VISIBILITY SETBACK (TYP)
NEW DART STATION PLATFORMS
PEDESTRIAN CROSSINGS
NEW RAILROAD CROSSING GATES (TYP)
PLATFORM TREES
SCALE (IN FEET)
0 20 40 80