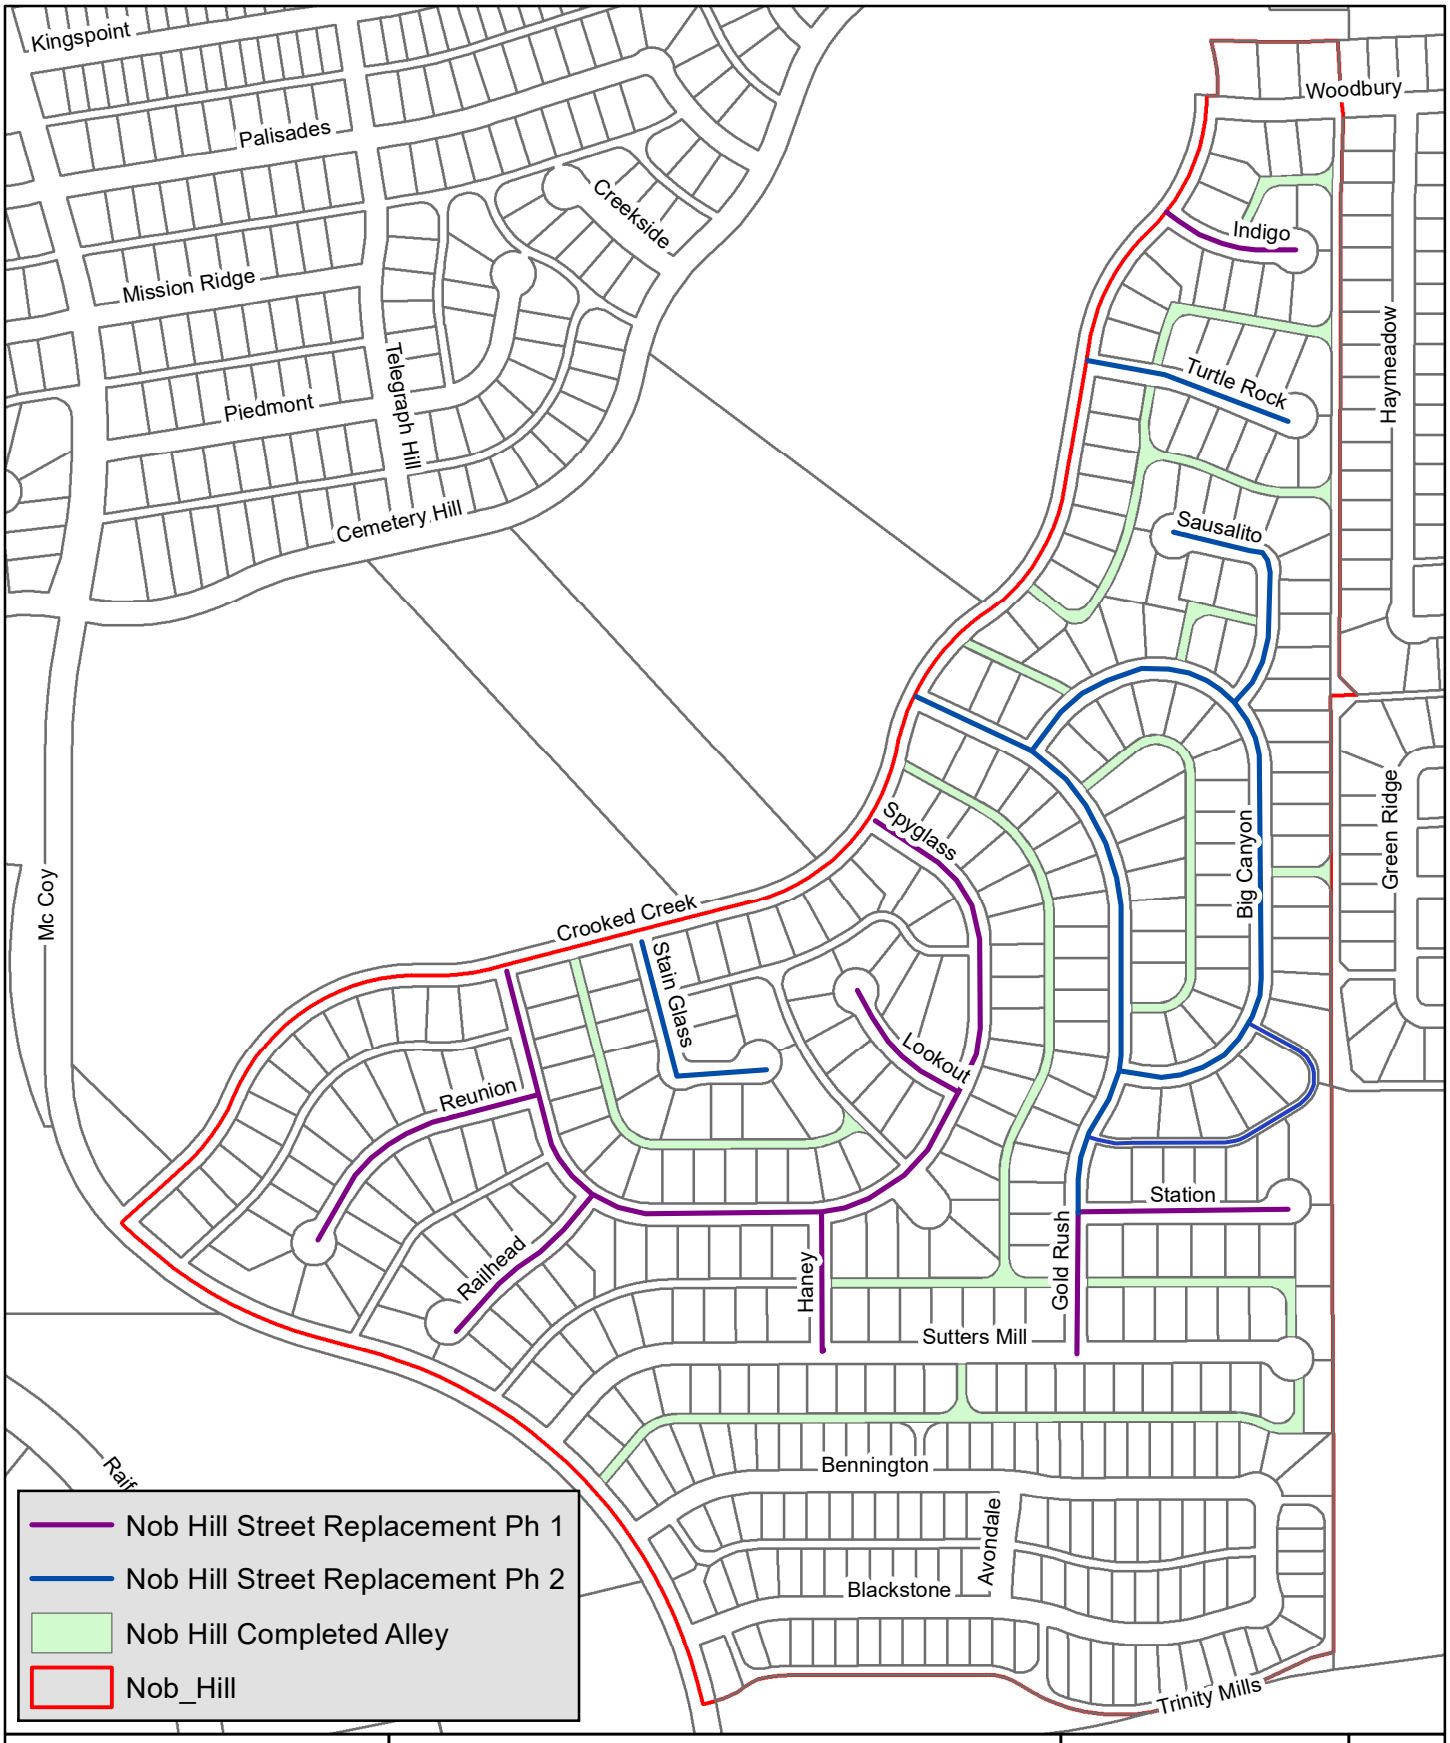

CARROLLTON TEXAS

Nob Hill Improvements

0 125 250 500
Feet

N

M.Natseway Engineering Technician