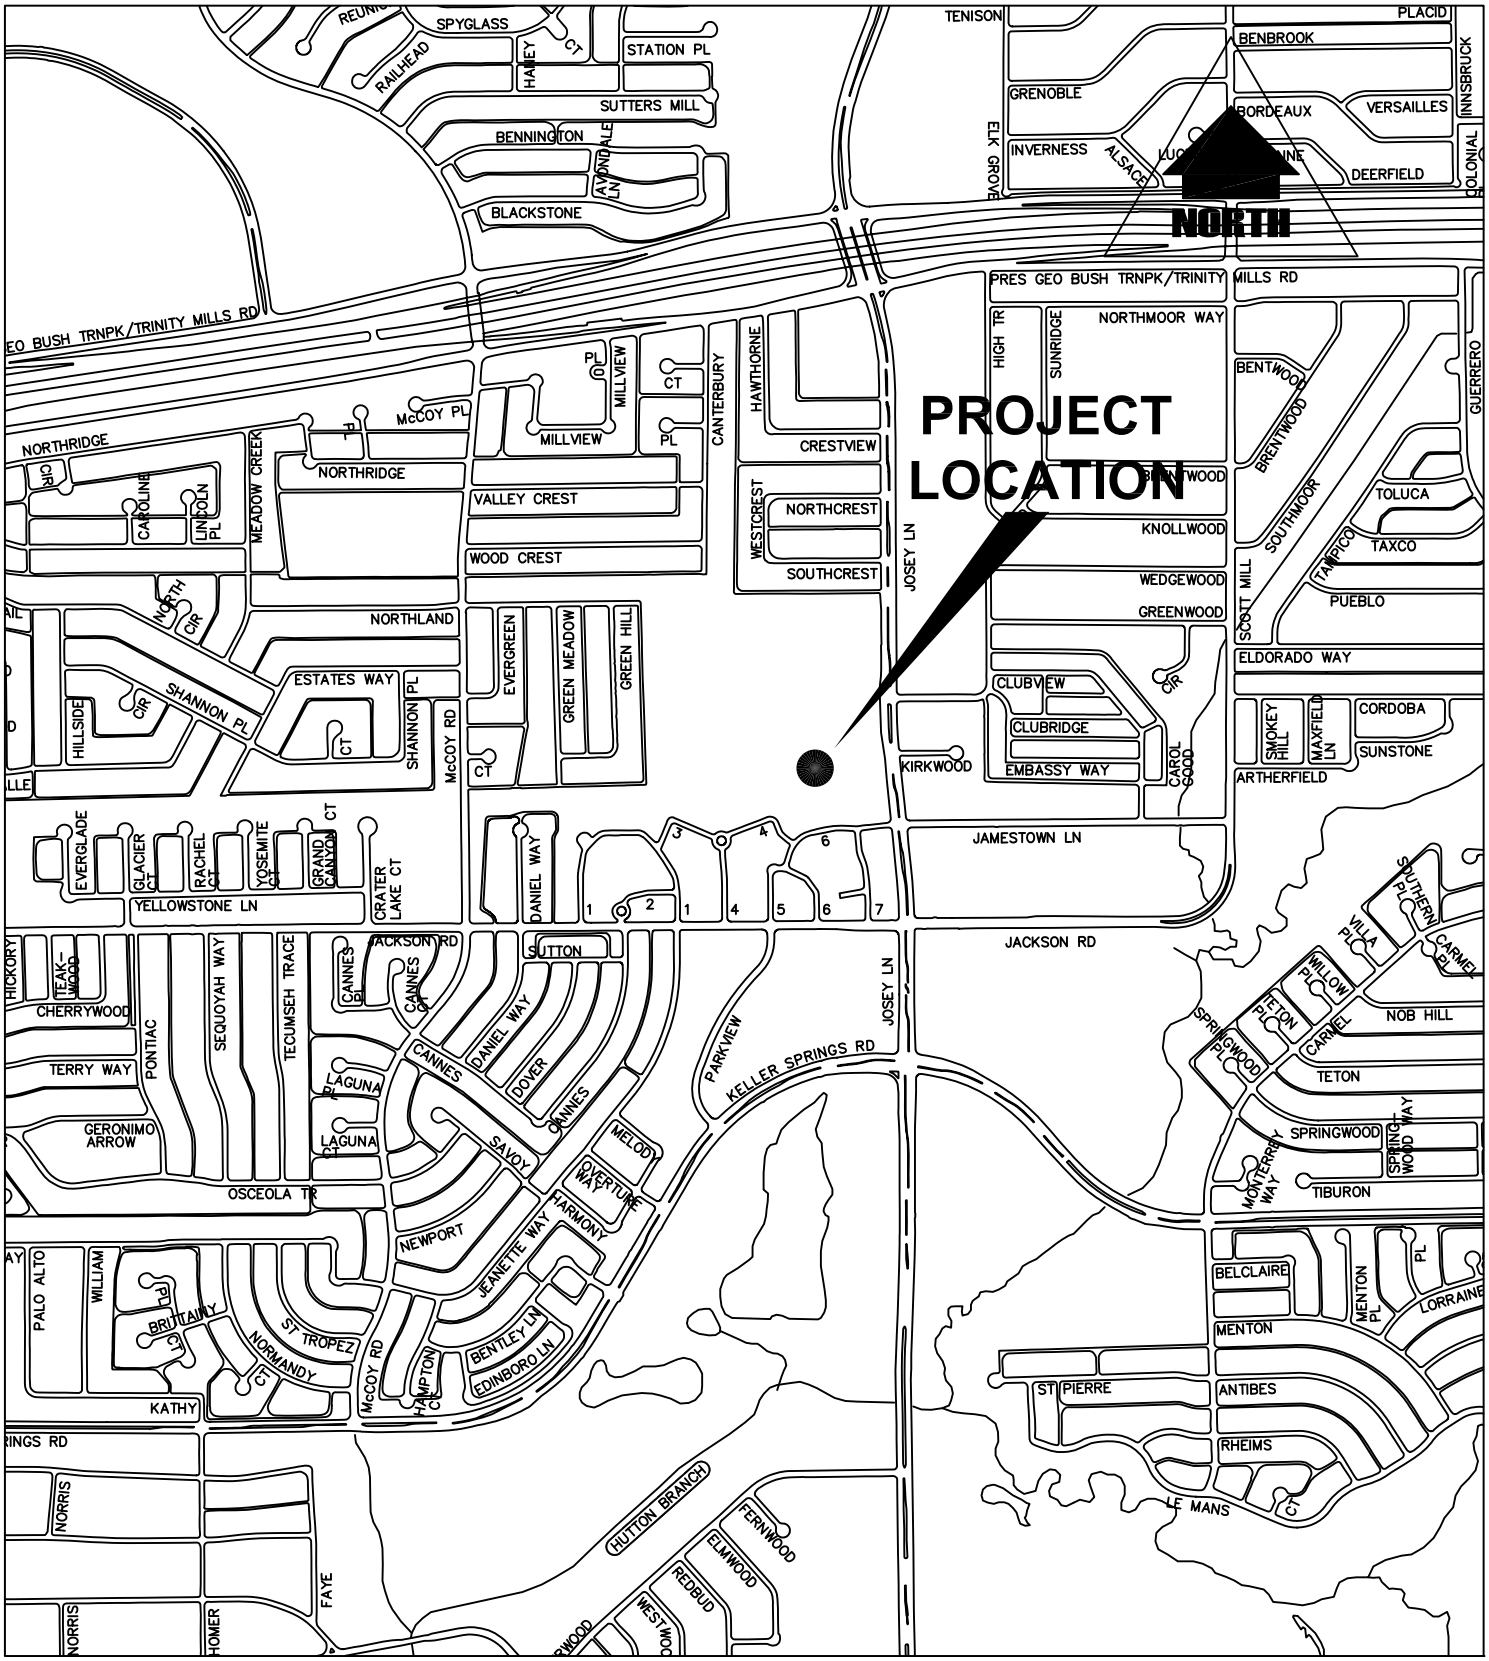

JOSEY ELEVATED STORAGE TANK REPLACEMENT

CARROLLTON
TEXAS
Where Connections Happen

SCALE:NTS DATE: 10/15

ENGINEERING DEPARTMENT

1945 E. JACKSON ROAD CARROLLTON, TEXAS 75006 WWW.CITYOFCARROLLTON.COM (972)466-3200

JOSEY ELEVATED STORAGE TANK REPLACEMENT.DWG