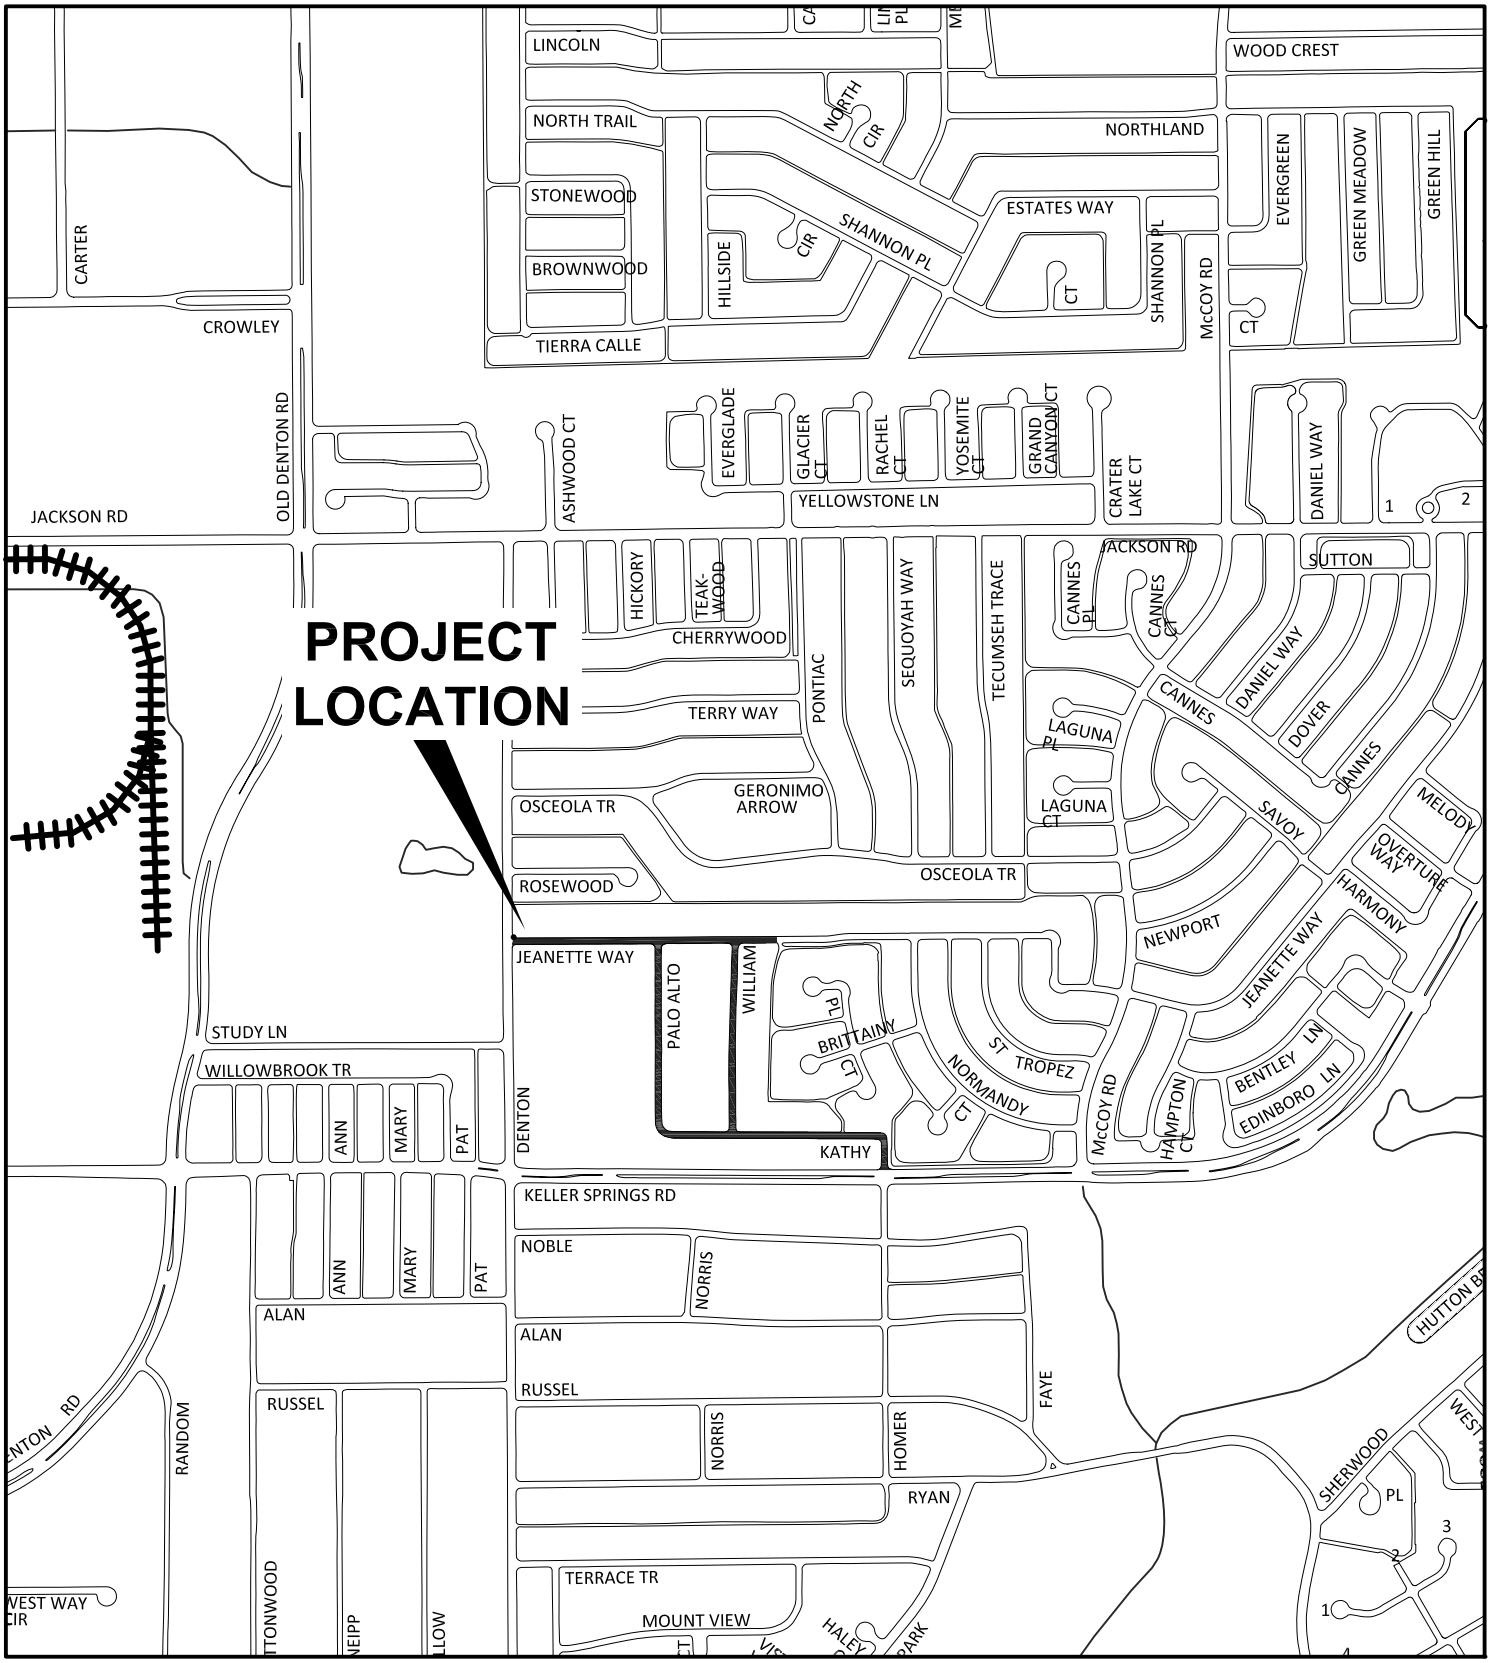

CARROLLTON
TEXAS
Where Connections Happen

PALO ALTO PARK PH 2
STREET REPLACEMENTS

NORTH

SCALE: N.T.S.

DATE: 11/16

ENGINEERING DEPARTMENT

1945 E. JACKSON ROAD CARROLLTON, TEXAS 75006 WWW.CITYOFCARROLLTON.COM (972)466-3200

10/27/16:\\WORKSPACE\COUNCIL DRAWINGS\2016\PALO ALTO PARK PH-2.DWG