APPLICANTS EXHIBIT
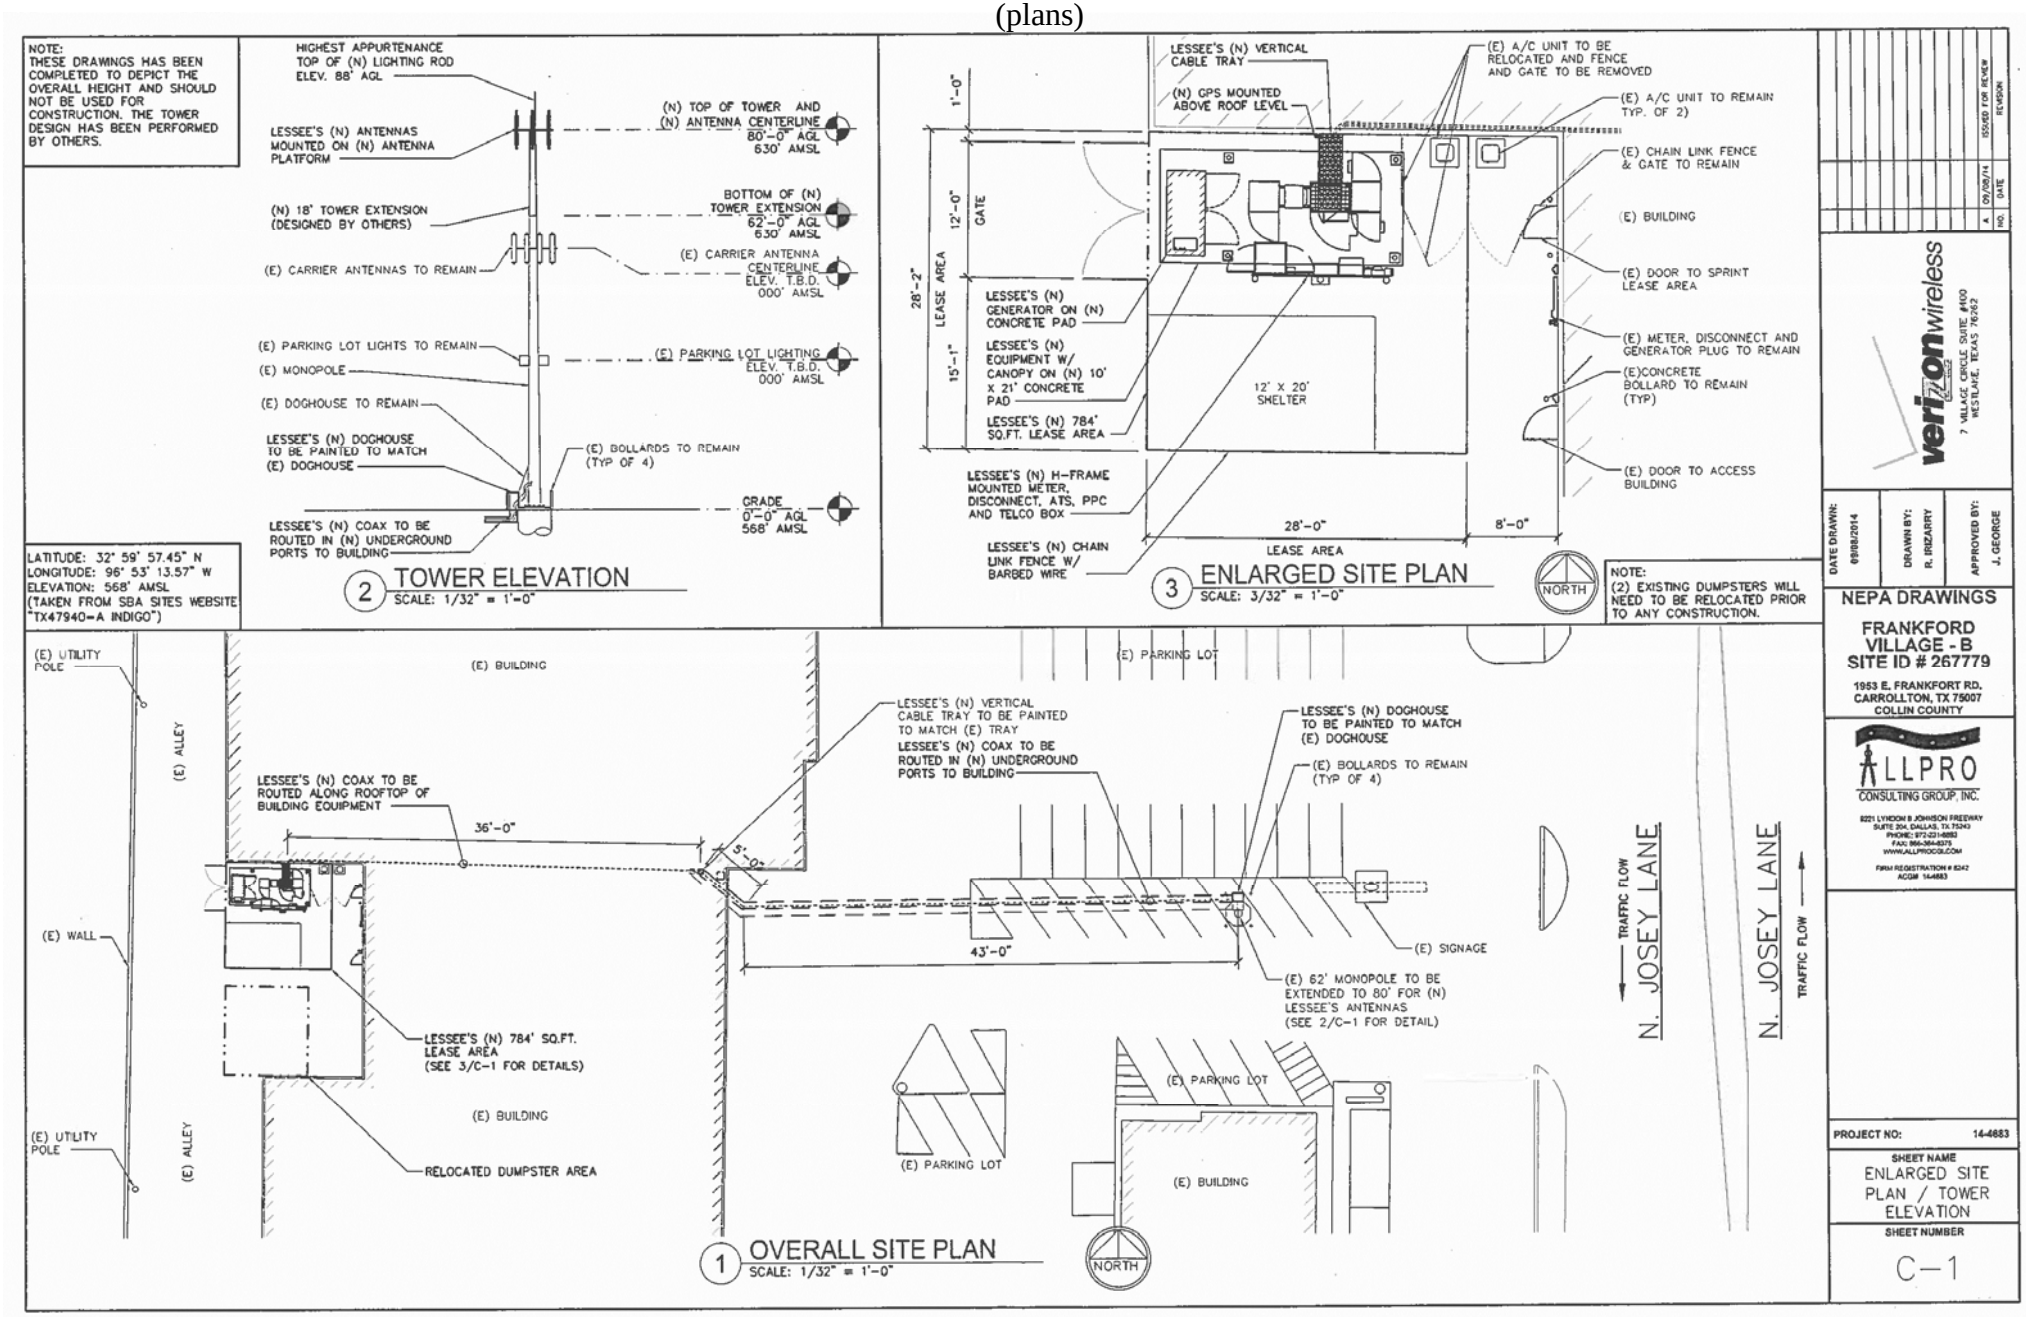
(plans)