APPLICANT'S INFORMATION
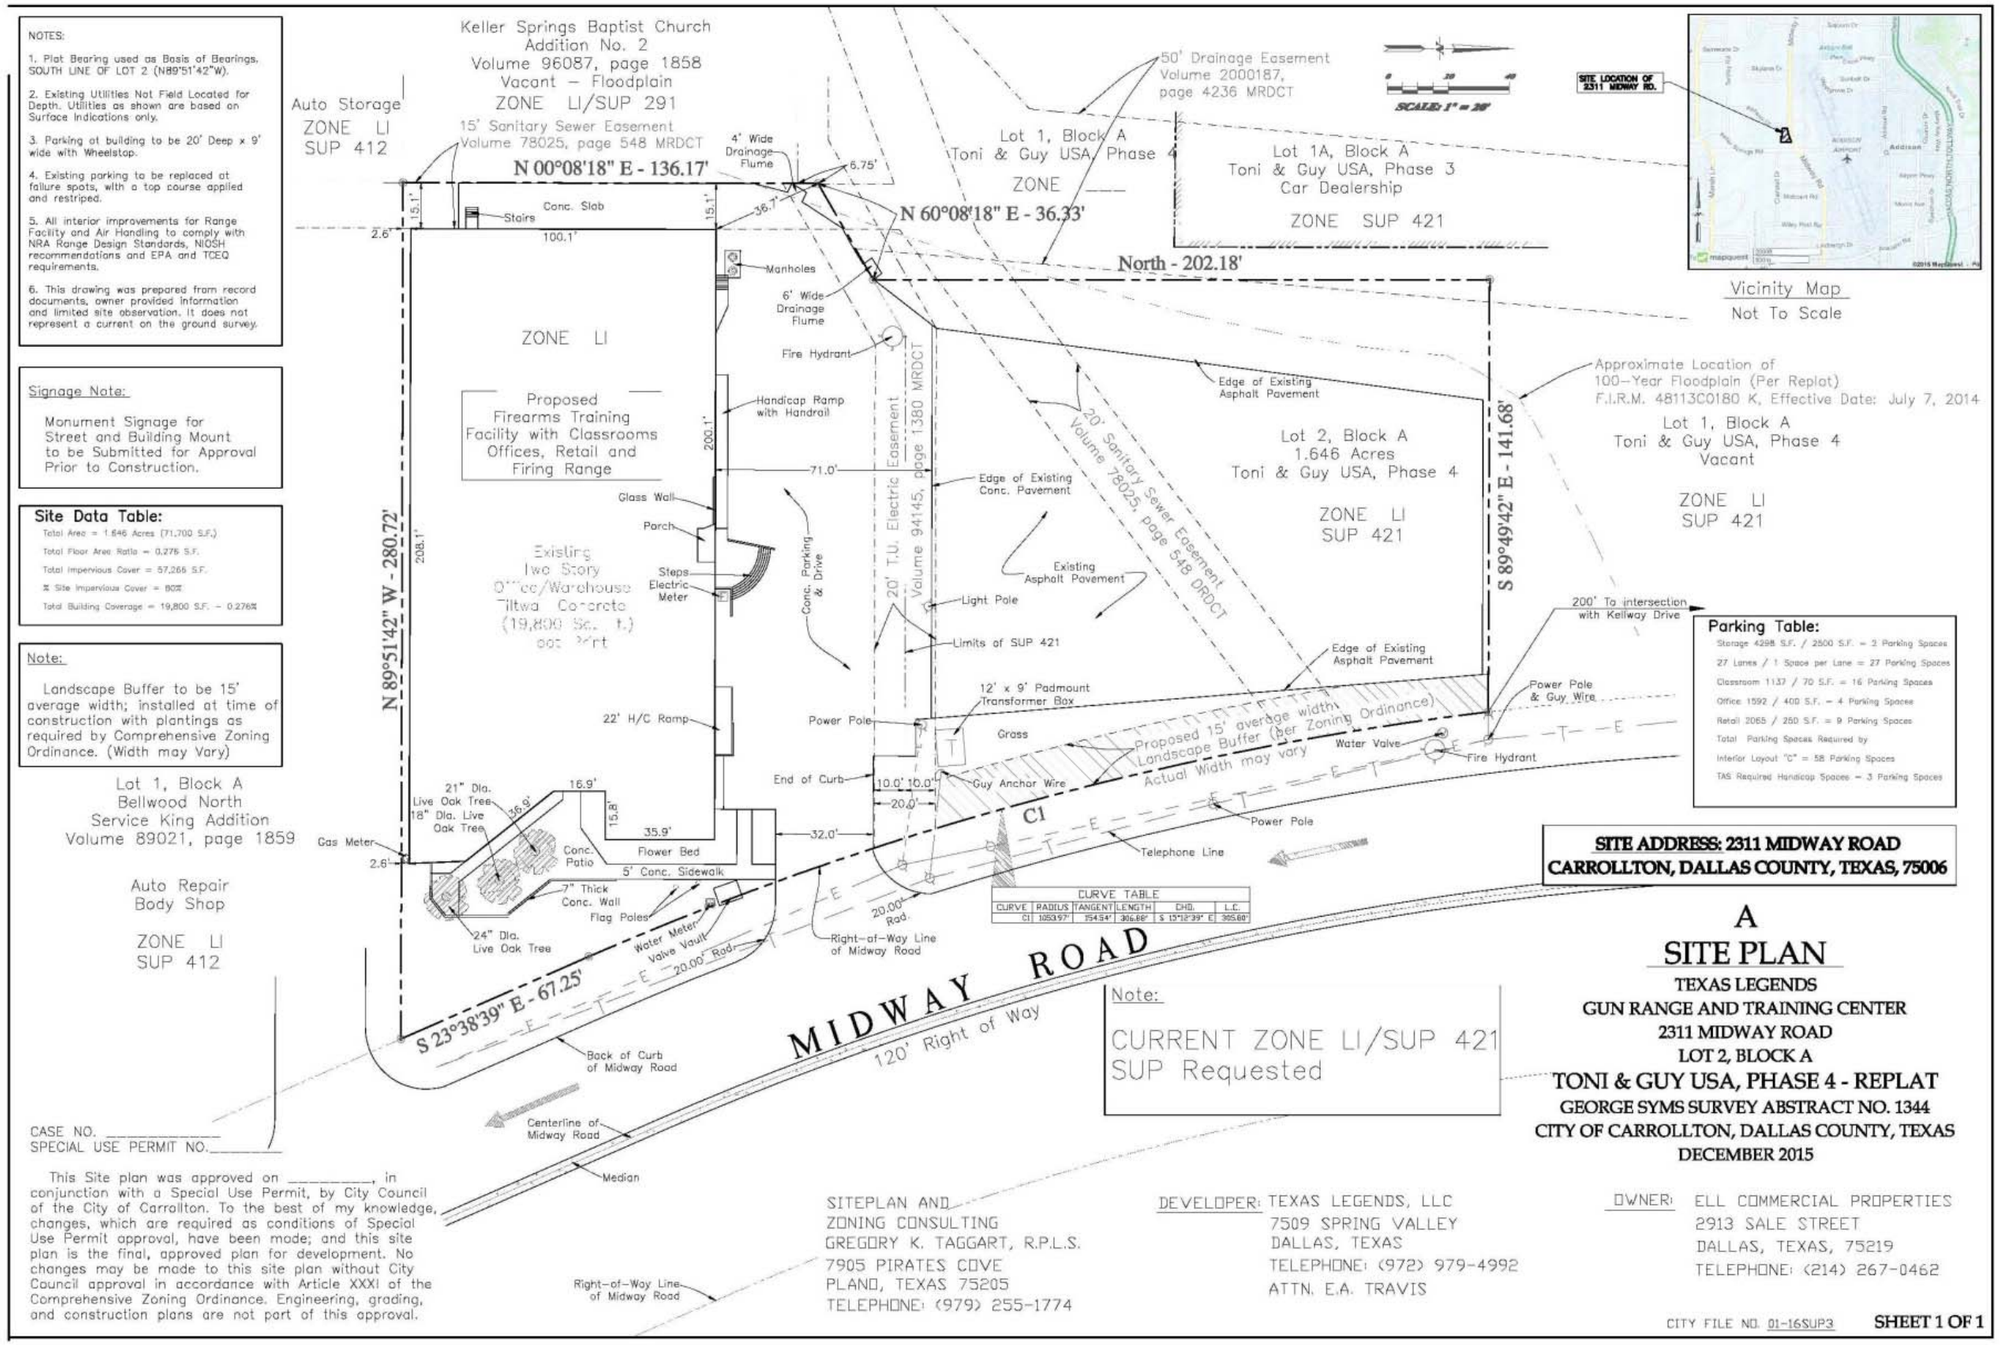
Conceptual Site Plan